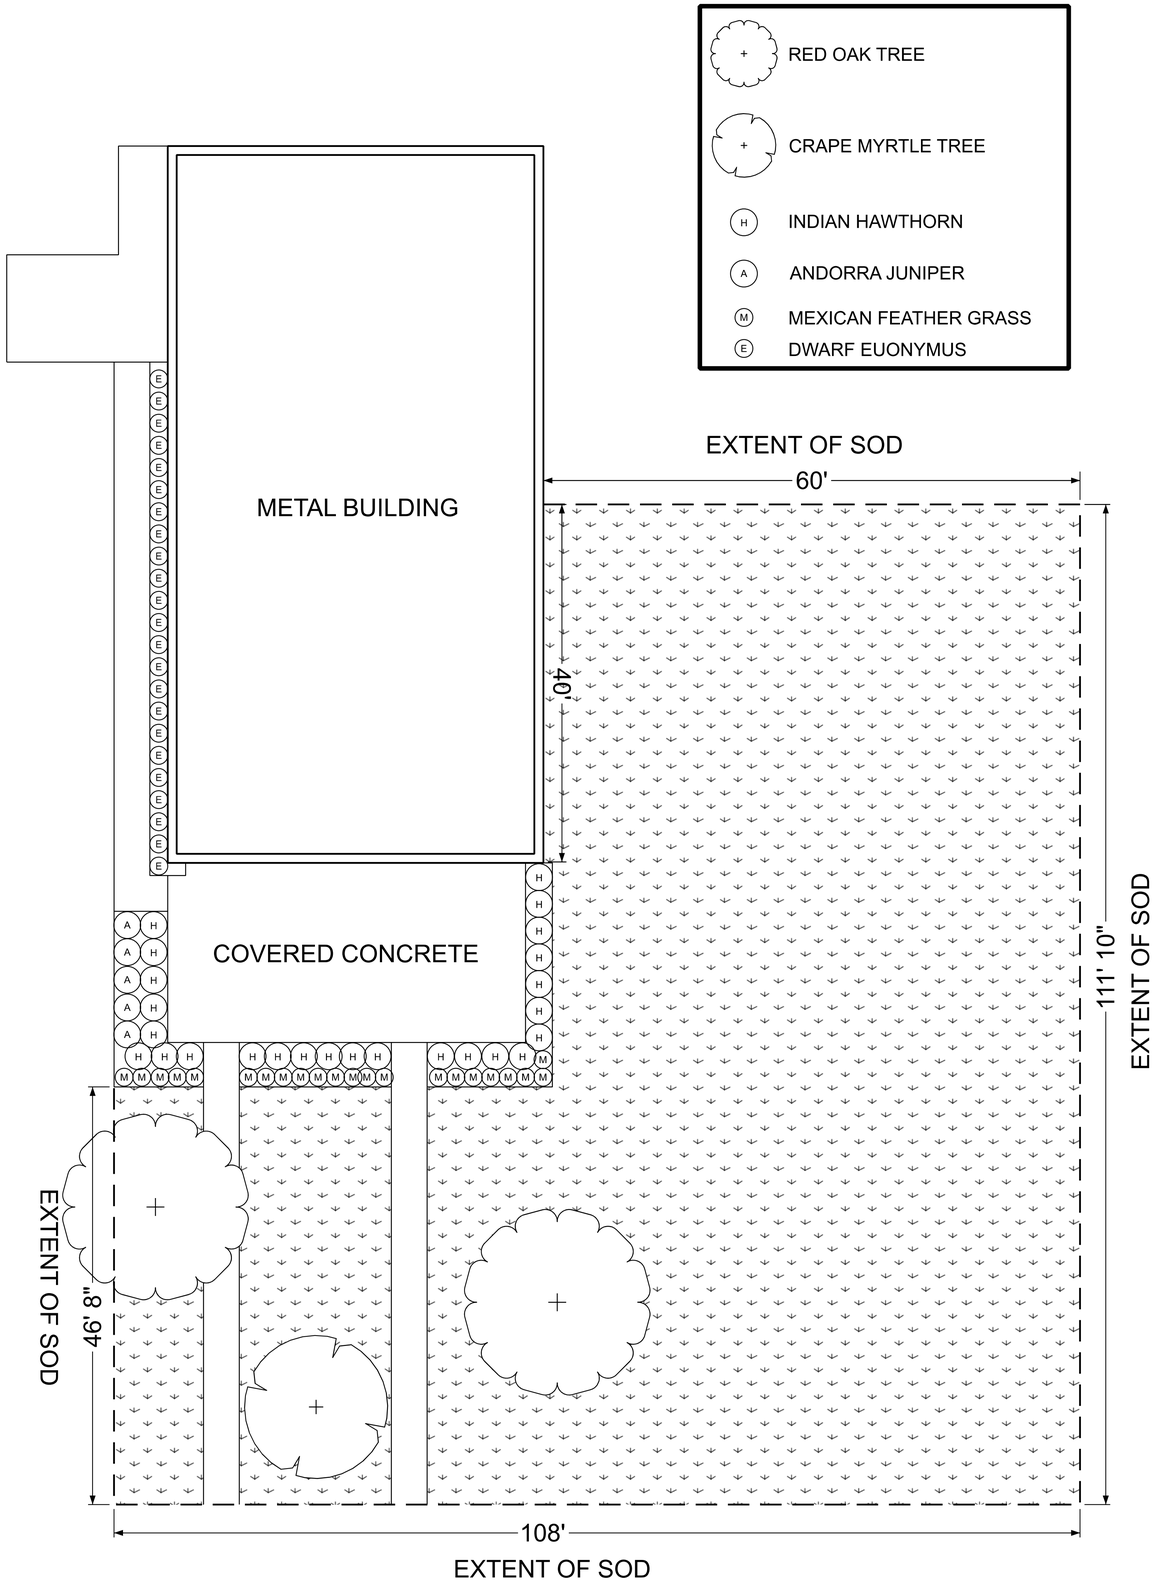

DESIGN A

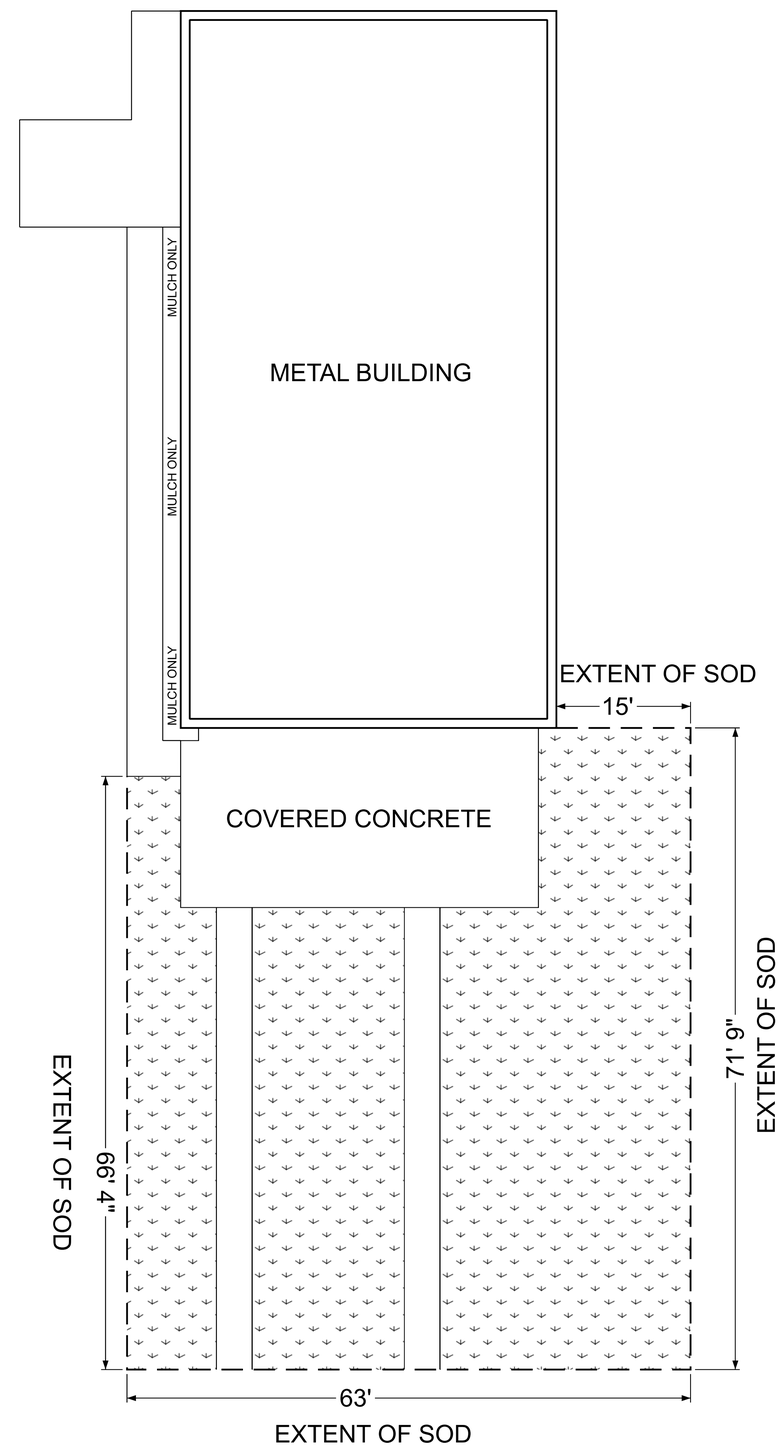

DESIGN B

Covington's Nursery Landscape Co.

SHEET DESCRIPTION:
LANDSCAPE DESIGN

PROJECT:
AMAZING GRACE FOOD PANTRY
1711 PARKER ROAD
WYLIE, TEXAS 75098

REVISIONS:

DATE: 2/19/18

JOB NUMBER: 1711

DRAWN BY: C STANFORD

CHECKED BY:

SCALE: 1/8" = 1'0"

SHEET: 1 of 1